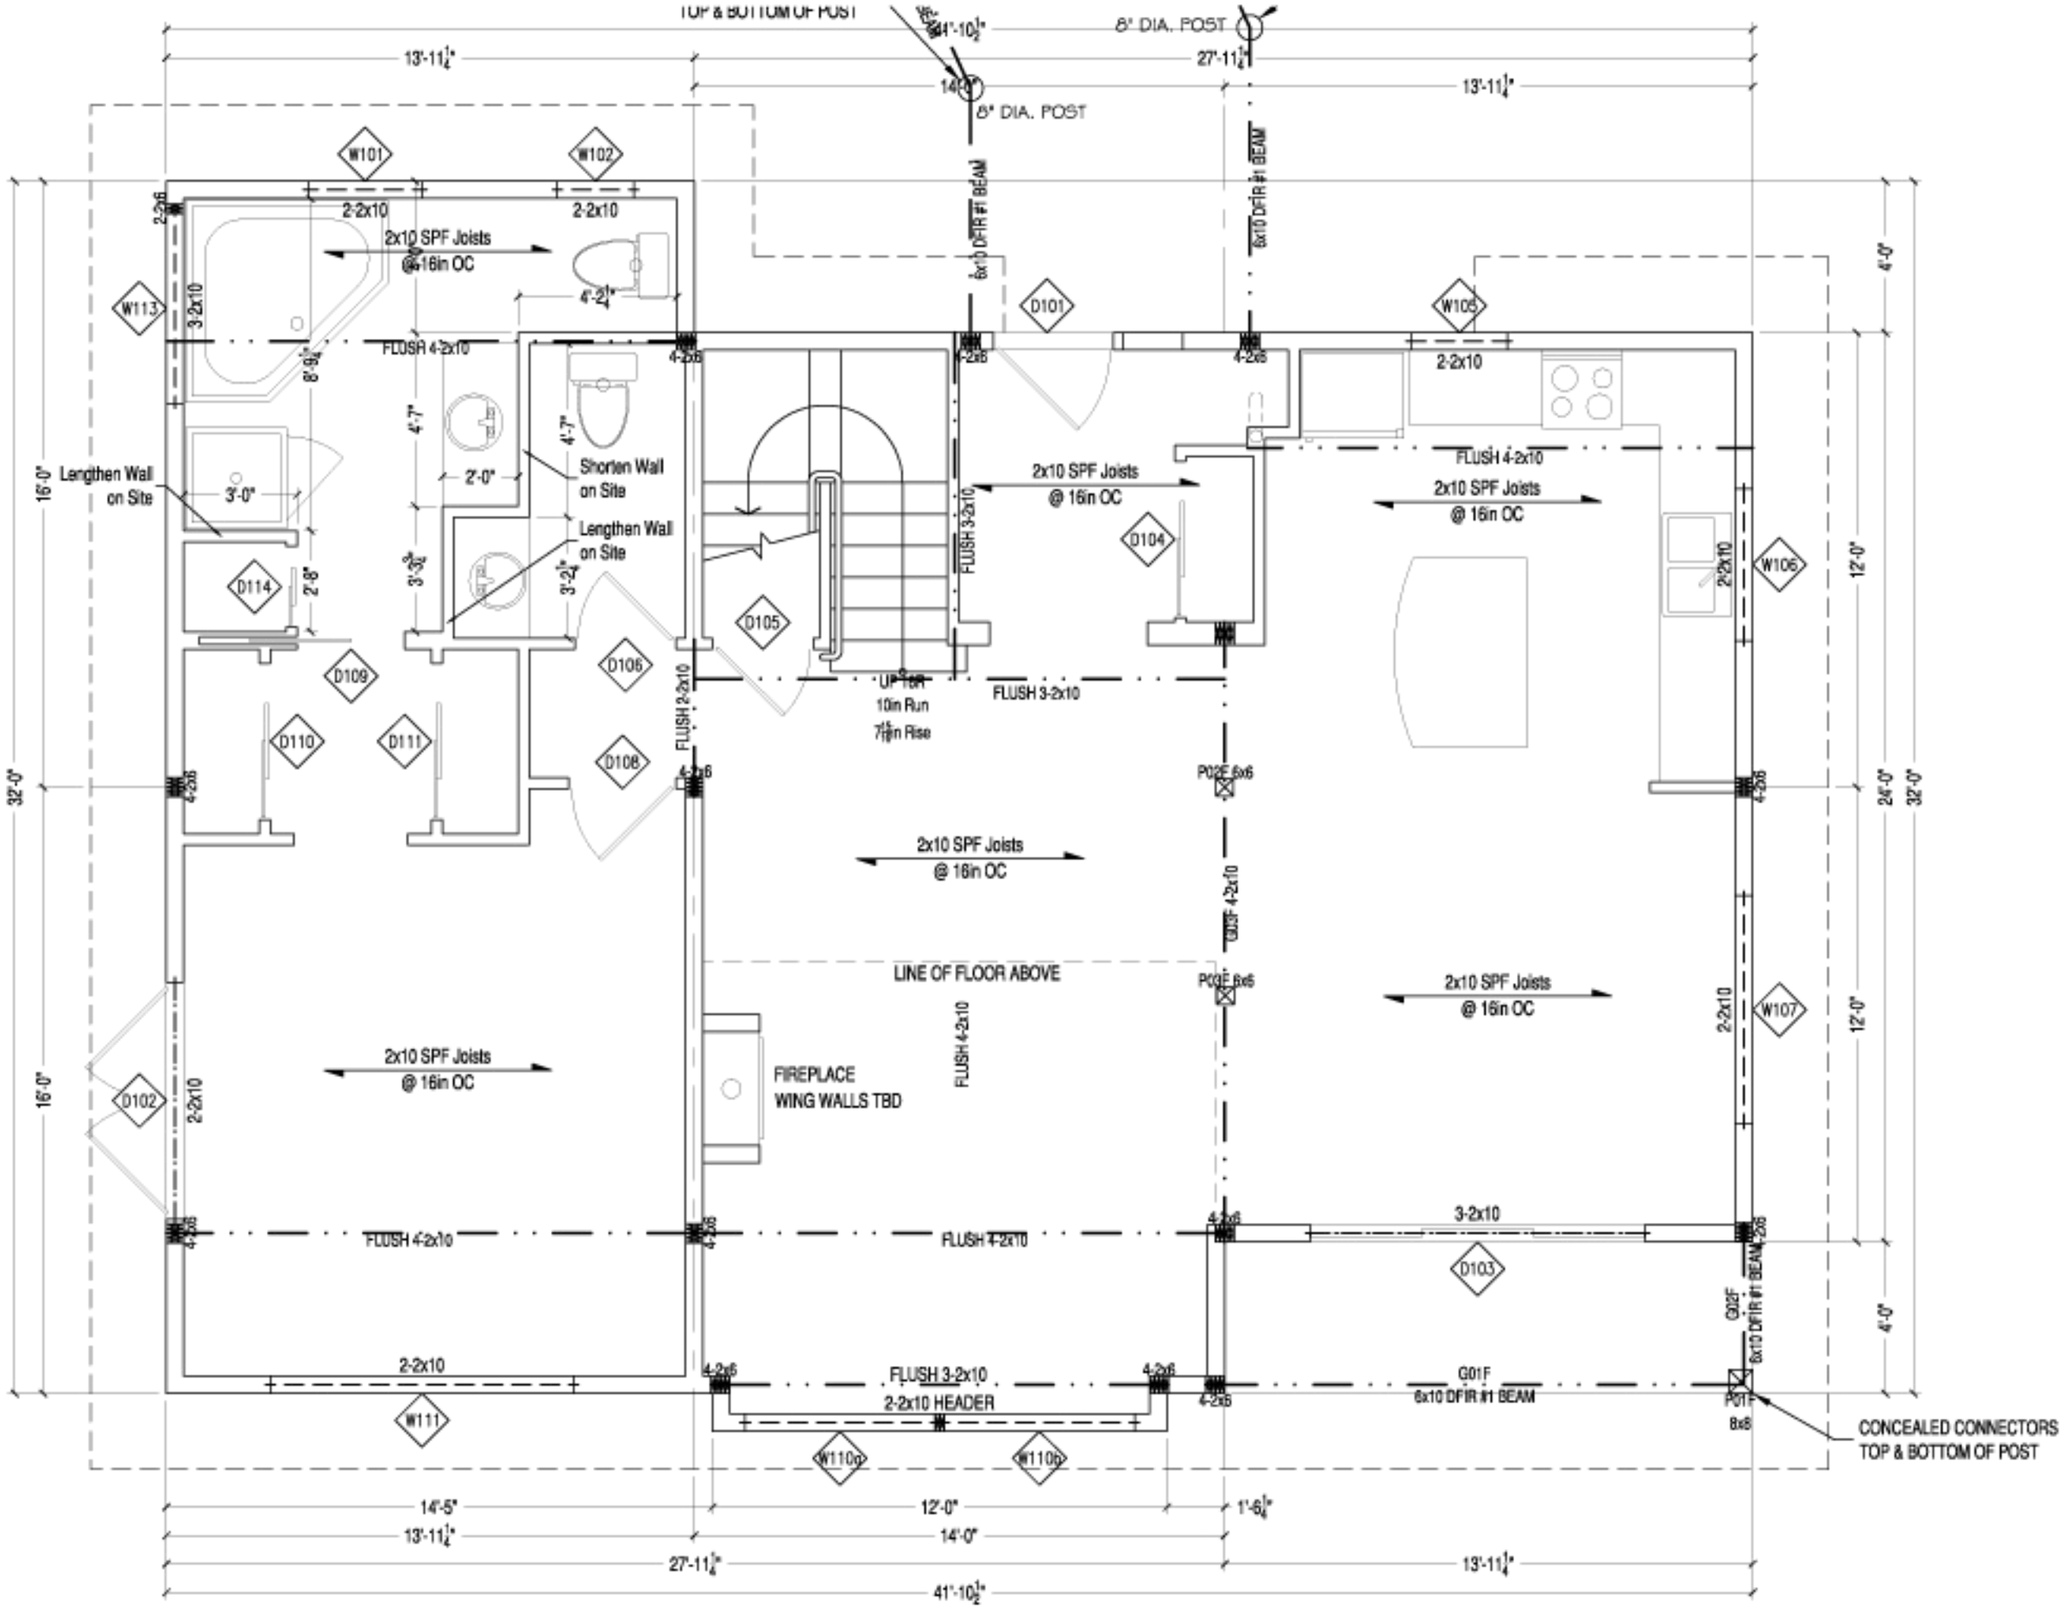

Door Schedule	
Label	Size
D101	3080
D102	2x3068
D103	9080
D104	4068
D105	2668
D106	2668
D107	2868
D108	2868
D109	2668
D110	4068
D111	4068
D112	2868
D113	10080
D114	2068
D201	2668
D202	2668
D203	4068
D204	4068
D205	2668
D206	2668
D207	2468
D208	4068
D209	4068
D210	2668
D211	2468

Window Schedule	
Label	Size
W101	3046
W102	2046
W103	delete
W104	delete
W105	2640
W106	4040
W107	6056
W108	delete
W109	delete
W110a	5056
W110b	5056
W111	8060
W112	delete
W113	5046
W201	2036
W202	2036
W203	4640
W204	4640
W205	7650
W206	4640
W207	4640
W208	4030 Skylight

NOTE:
THIS DESIGN IS THE PROPERTY OF CHATEAU BUILDING PRODUCTS AND MAY NOT BE REPRODUCED OR USED FOR CONSTRUCTION WITHOUT THE WRITTEN PERMISSION OF CHATEAU BUILDING PRODUCTS.

NOTES:
Exterior wall dimensions are to face of stud.
Post dimensions are to center line.

No	By	Revision	Date

CHATEAU
BUILDING PRODUCTS LTD.
www.chateaubp.com
8288 Champlain St. Vancouver, B.C. Canada V5X 4X3
(T) 604.434.8894
(F) 604.434.0011

Client
Chateau Building Products

Project
Farrington Cove Lot 43

Drawing Title
Main Floor Plan

Drawn: Dennis Sung
Scale: 1/4"=1'-0"
Date: 9 March 2007
Version: 5
Job #: 6810
Drawing #: D2